Name of Work : Improvements to road & drain at Kammagondanahalli Rama temple back side road and surrounding area in Ward No.12, in Shettyhalli Sub Division.

Estimated Cost : Rs 50.00 Lakhs

Job Code-012-18-000008

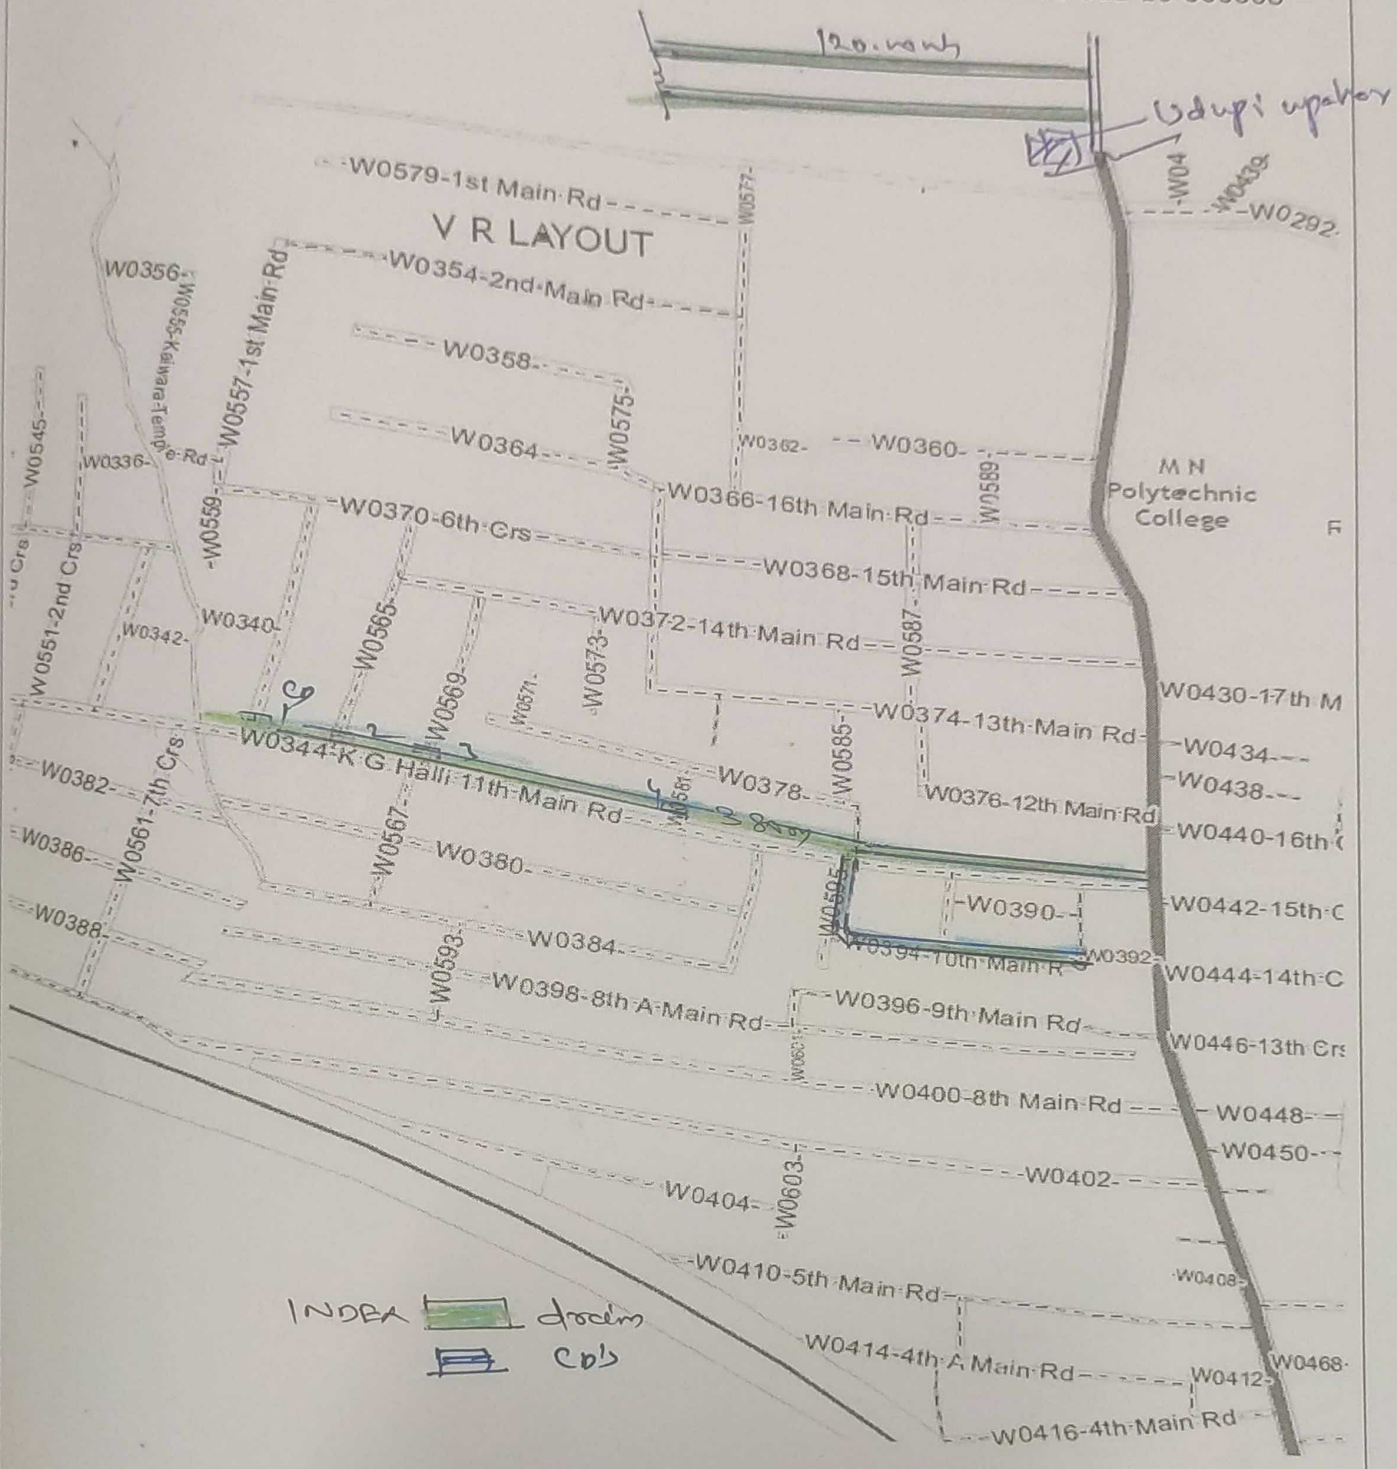

Assistant Engineer
Ward No 12

Assistant Executive Engineer
Shettyhalli Sub Division